FilmL.A., Inc.
6255 W Sunset Blvd, 12th Floor
Hollywood, CA 90028
t: (213)977-8600 - f: (213)977-8601
www.filmla.com

Summary Information

Permit No: F00137678-E **Type of Permit:** FILMING **Release Date:** 05/29/2018

Production Company OIL FACTORY INC

Insured Company Name OIL FACTORY INC
Contact Phone No. 1 310-432-2900
Contact Phone No. 2
Fax
Address 2045 S BARRINGTON AVE, BLDG A
LOS ANGELES, California 90025

Production Title HEAVY TIMES

Type of Production Commercial - Standard

Producer Grant Jue

Director Steve Chase

1st AD Lisa DeMaine

Production Manager Kevin Baird

FilmL.A. Coordinator Carri Stevens

Location Manager Mel Wilson
Primary Phone Mobile - 213-591-0719
Secondary Phone

Location Assistant n/a n/a
Primary Phone Mobile - 213-591-0719
Secondary Phone

Fees

FILMLA NON-REFUNDABLE FILM PERMIT RIDER FEE	$105.00

Total Permit Fee $105.00

Number of Locations 1

NOT A PERMIT

FilmL.A., Inc.
6255 W Sunset Blvd, 12th Floor
Hollywood, CA 90028
t: (213)977-8600 - f: (213)977-8601
www.filmla.com

Summary Information — Location

Permit Number	F00137678-E	**Location Manager**	Mel Wilson
Production Company	OIL FACTORY INC	Primary Phone	Mobile - 213-591-0719
Insured Company	OIL FACTORY INC	Secondary Phone	
Production Title	HEAVY TIMES		

Location Address 3278 Wilshire Blvd, Los Angeles, CA, 90010

Location Name TALMADGE APARTMENTS

Location Type Apartment Building

Prep Dates 5/17/2018 - 5/17/2018 07:00 - 22:00 1 day

Film Dates 5/18/2018 - 5/18/2018 08:00 - 20:00 1 day

Strike Dates 5/18/2018 - 5/18/2018 20:00 - 22:00

Open or Closed to the Public Open

Generic Conditions

*LAFD UFSO: Company must contact FilmL.A. for extension of the Uniformed Fire Safety Officers' hours. During normal business hours, UFSO must also inform the LAFD Film desk of the extension.
All travel lanes and bike lanes shall be closed per the WATCH manual.
Community Survey Obtained
Must Maintain 5' Clearance on Sidewalks/Walkways
Must maintain local/emergency access
No cast or crew parking on area streets
Number of uniformed officers listed on the permit is a minimum requirement. Permittee remains responsible for deploying a sufficient number of uniformed officers to provide traffic and crowd control to ensure the safety of the film crew and the public.
Traffic control must be done in accordance w/MUTCD
Traffic Officers Required
Uniformed officers shall have a copy of the film permit in their possession and are required to confirm that all traffic control signage devices are in place.

Please see attached document Wilshire btwn Berendo New Hampshire WB left turn pocket SS curb - Berendo btwn wilshire 200ft south ES curb - Oil Factory Spiriva.pdf

Equipment on Location

Type	Quantity
5 or 10 ton trucks	5
Cast/Crew vehicles	50
Catering Truck	1

Personnel on Location

Type	Quantity
Cast	5
Crew	55
Extras	10
LA City UFSO	42665

NOT A PERMIT

FilmL.A., Inc.
6255 W Sunset Blvd, 12th Floor
Hollywood, CA 90028
t: (213)977-8600 - f: (213)977-8601
www.filmla.com

Summary Information — Location

Permit Number F00137678-E
Production Company OIL FACTORY INC
Insured Company OIL FACTORY INC
Production Title HEAVY TIMES

Location Manager Mel Wilson
Primary Phone Mobile - 213-591-0719
Secondary Phone

Condors	1	assigned	
Cube Trucks	5	Off-Duty/Retired LAPD Officer(s)	1
Generator	1		
Motor Homes	1		
Scissor Lifts	1		
Vans	3		

Filming Activities Equipment on sidewalk, in curb lane & across street; Exterior establishing shots; Interior and exterior dialogue; condor and scissor lift in curb lane and in lane closure; elevators, courtyard areas; Interior # 204, 206, 205, Elevators; scissor lift on sidewalk ; still photography also ; trucks parked with reverse flow; lights on sidewalk and in curb lane; Catering at 3300 Wilshire Immanuel Presbyterian church ; Additional prep 5/18 0600 - 2000;

Jurisdiction **Political:** Los Angeles City - Council District 10 **Police:** Los Angeles Police Department **Fire:** Los Angeles City

Thomas Guide **Page:** 634 **Grid:** A2

Coordinator Note NO CONING OFF BERENDO BEFORE THE START OF THE PERMIT

Coordinator Note UFSO REQUIRED 5/18 0800 - 2000

Coordinator Note Rider A releases location

Coordinator Note RIDER B ADDS PREP

Parking

Base Camp
Location Type : Other Location
3611 Wilshire Boulevard, Los Angeles, CA, 90005

Crew Parking
Location Type : Other Location
3611 Wilshire Boulevard, Los Angeles, CA, 90005

NOT A PERMIT

Permit #F00137678-E

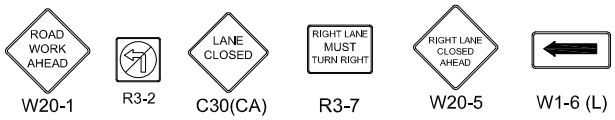

ALL TRAFFIC CONTROL WILL BE INSTALLED TO MEET OR EXCEED THE LATEST CA-MUTCD MINIMUM REQUIREMENTS

Ⓢ TRAFFIC SIGNAL

● TRAFFIC CONE

TYPE I W/ SIGN

FLASHING ARROW SIGN (FAS)

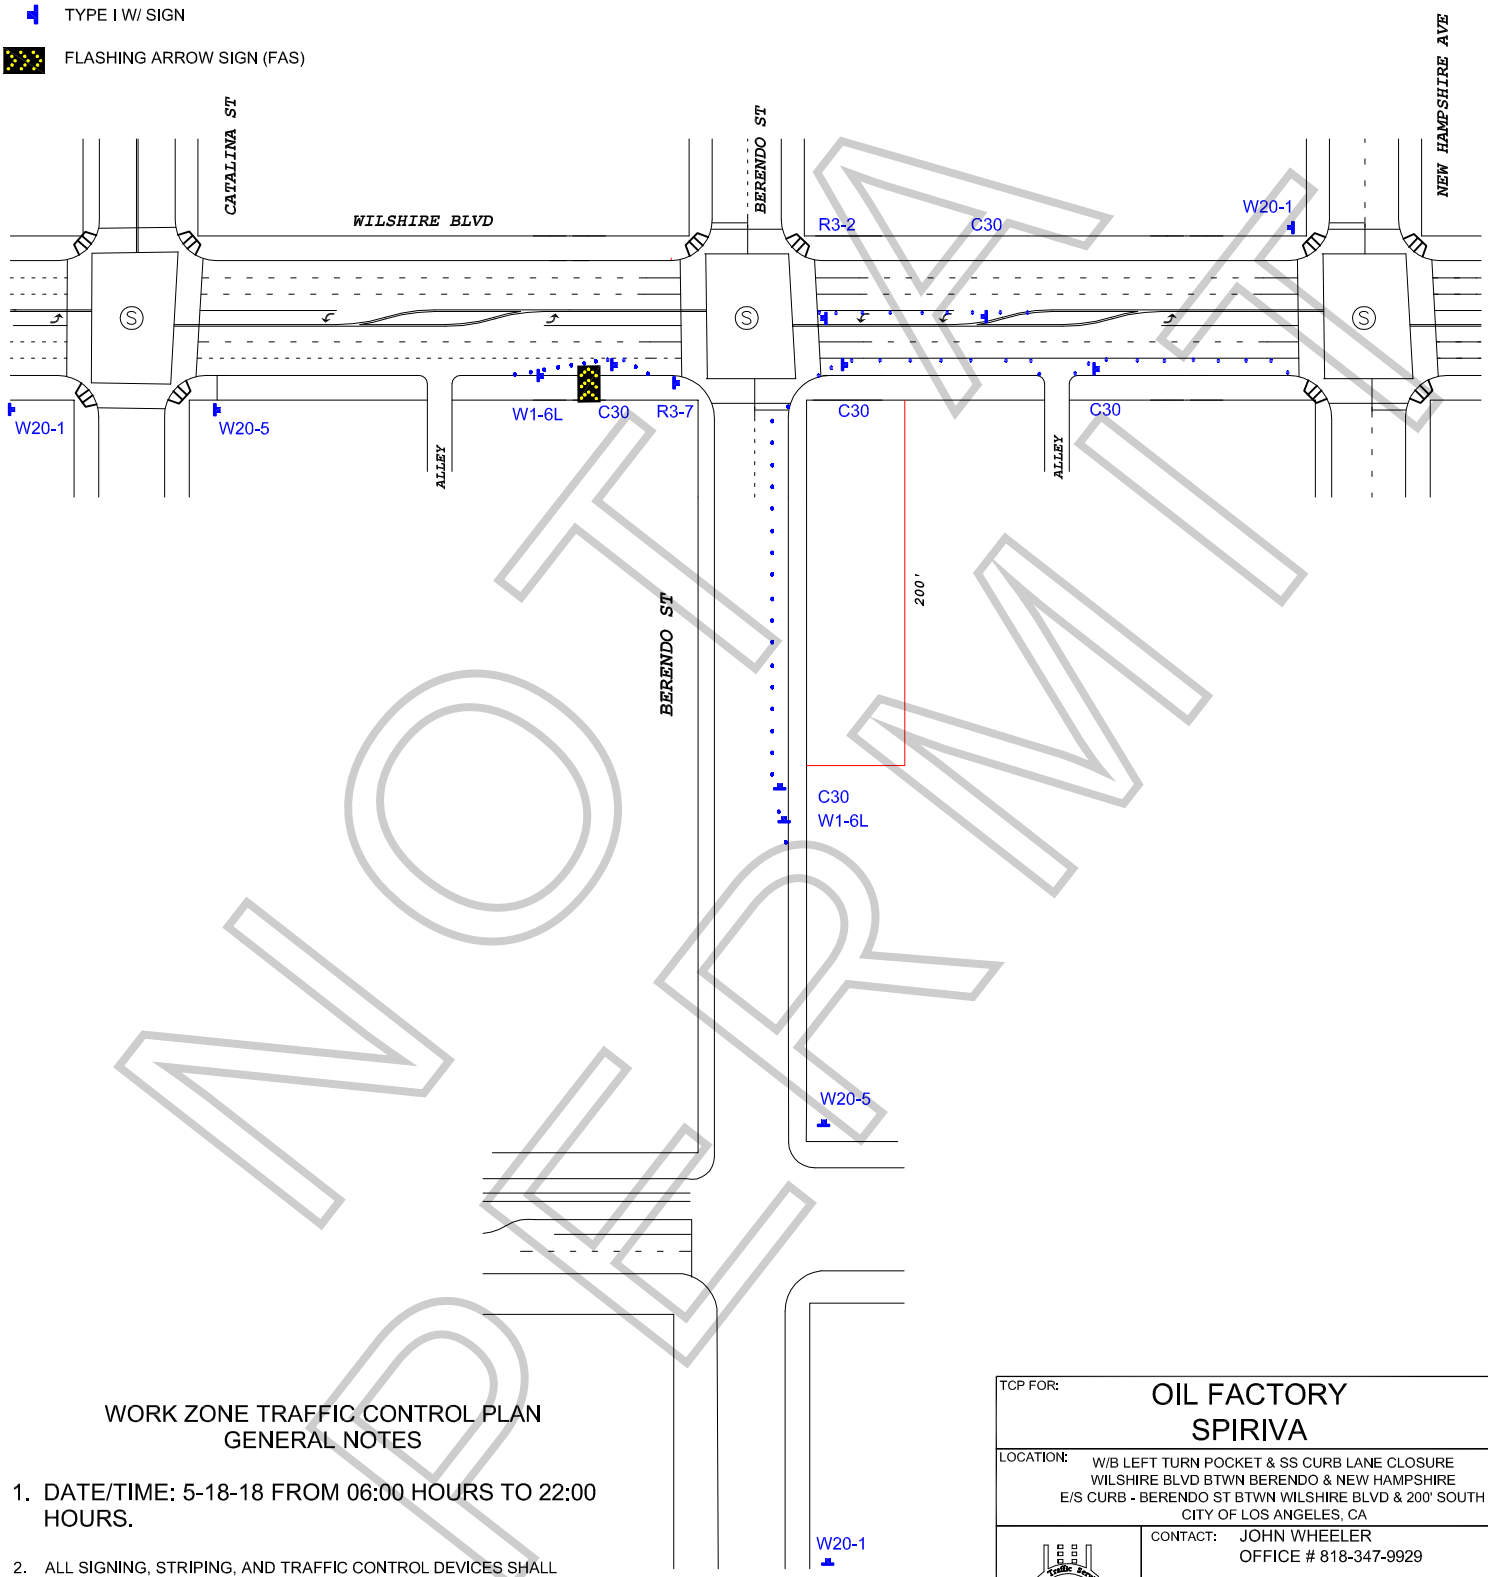

NOT A PERMIT

WORK ZONE TRAFFIC CONTROL PLAN GENERAL NOTES

1. DATE/TIME: 5-18-18 FROM 06:00 HOURS TO 22:00 HOURS.
2. ALL SIGNING, STRIPING, AND TRAFFIC CONTROL DEVICES SHALL CONFORM TO THE (CURRENT) STATE OF CALIFORNIA DEPARTMENT OF TRANSPORTATION (CALTRANS) STANDARD PLANS AND STANDARD SPECIFICATIONS, CALIFORNIA MUTCD, AND ANY ADDENDUMS THERETO, AND AS SHOWN ON THESE PLANS, SYMBOLS AND ABBREVIATIONS USED ARE SHOWN ON CALTRANS STANDARD PLANS.
3. THERE WILL BE NO INTERFERENCE WITH TRAFFIC SIGNALS OR CROSSWALKS.
4. CONES WILL BE 28" MINIMUM HEIGHT AND HAVE REFLECTORIZED SLEEVES FOR NIGHT WORK.
5. POLICE WILL DIRECT TRAFFIC IF NECESSARY.

TCP FOR: OIL FACTORY SPIRIVA

LOCATION: W/B LEFT TURN POCKET & SS CURB LANE CLOSURE
WILSHIRE BLVD BTWN BERENDO & NEW HAMPSHIRE
E/S CURB - BERENDO ST BTWN WILSHIRE BLVD & 200' SOUTH
CITY OF LOS ANGELES, CA

CONTACT: JOHN WHEELER
OFFICE # 818-347-9929

JCL TRAFFIC SERVICES
(213) 622-9775
C31-CA Lic # 805357

DATE	REVISIONS	DRAFTER: MARIO MENJIVAR
		SCALE: N.T.S.
		FILM LA: CS